Draft Plan for All Saints' Church
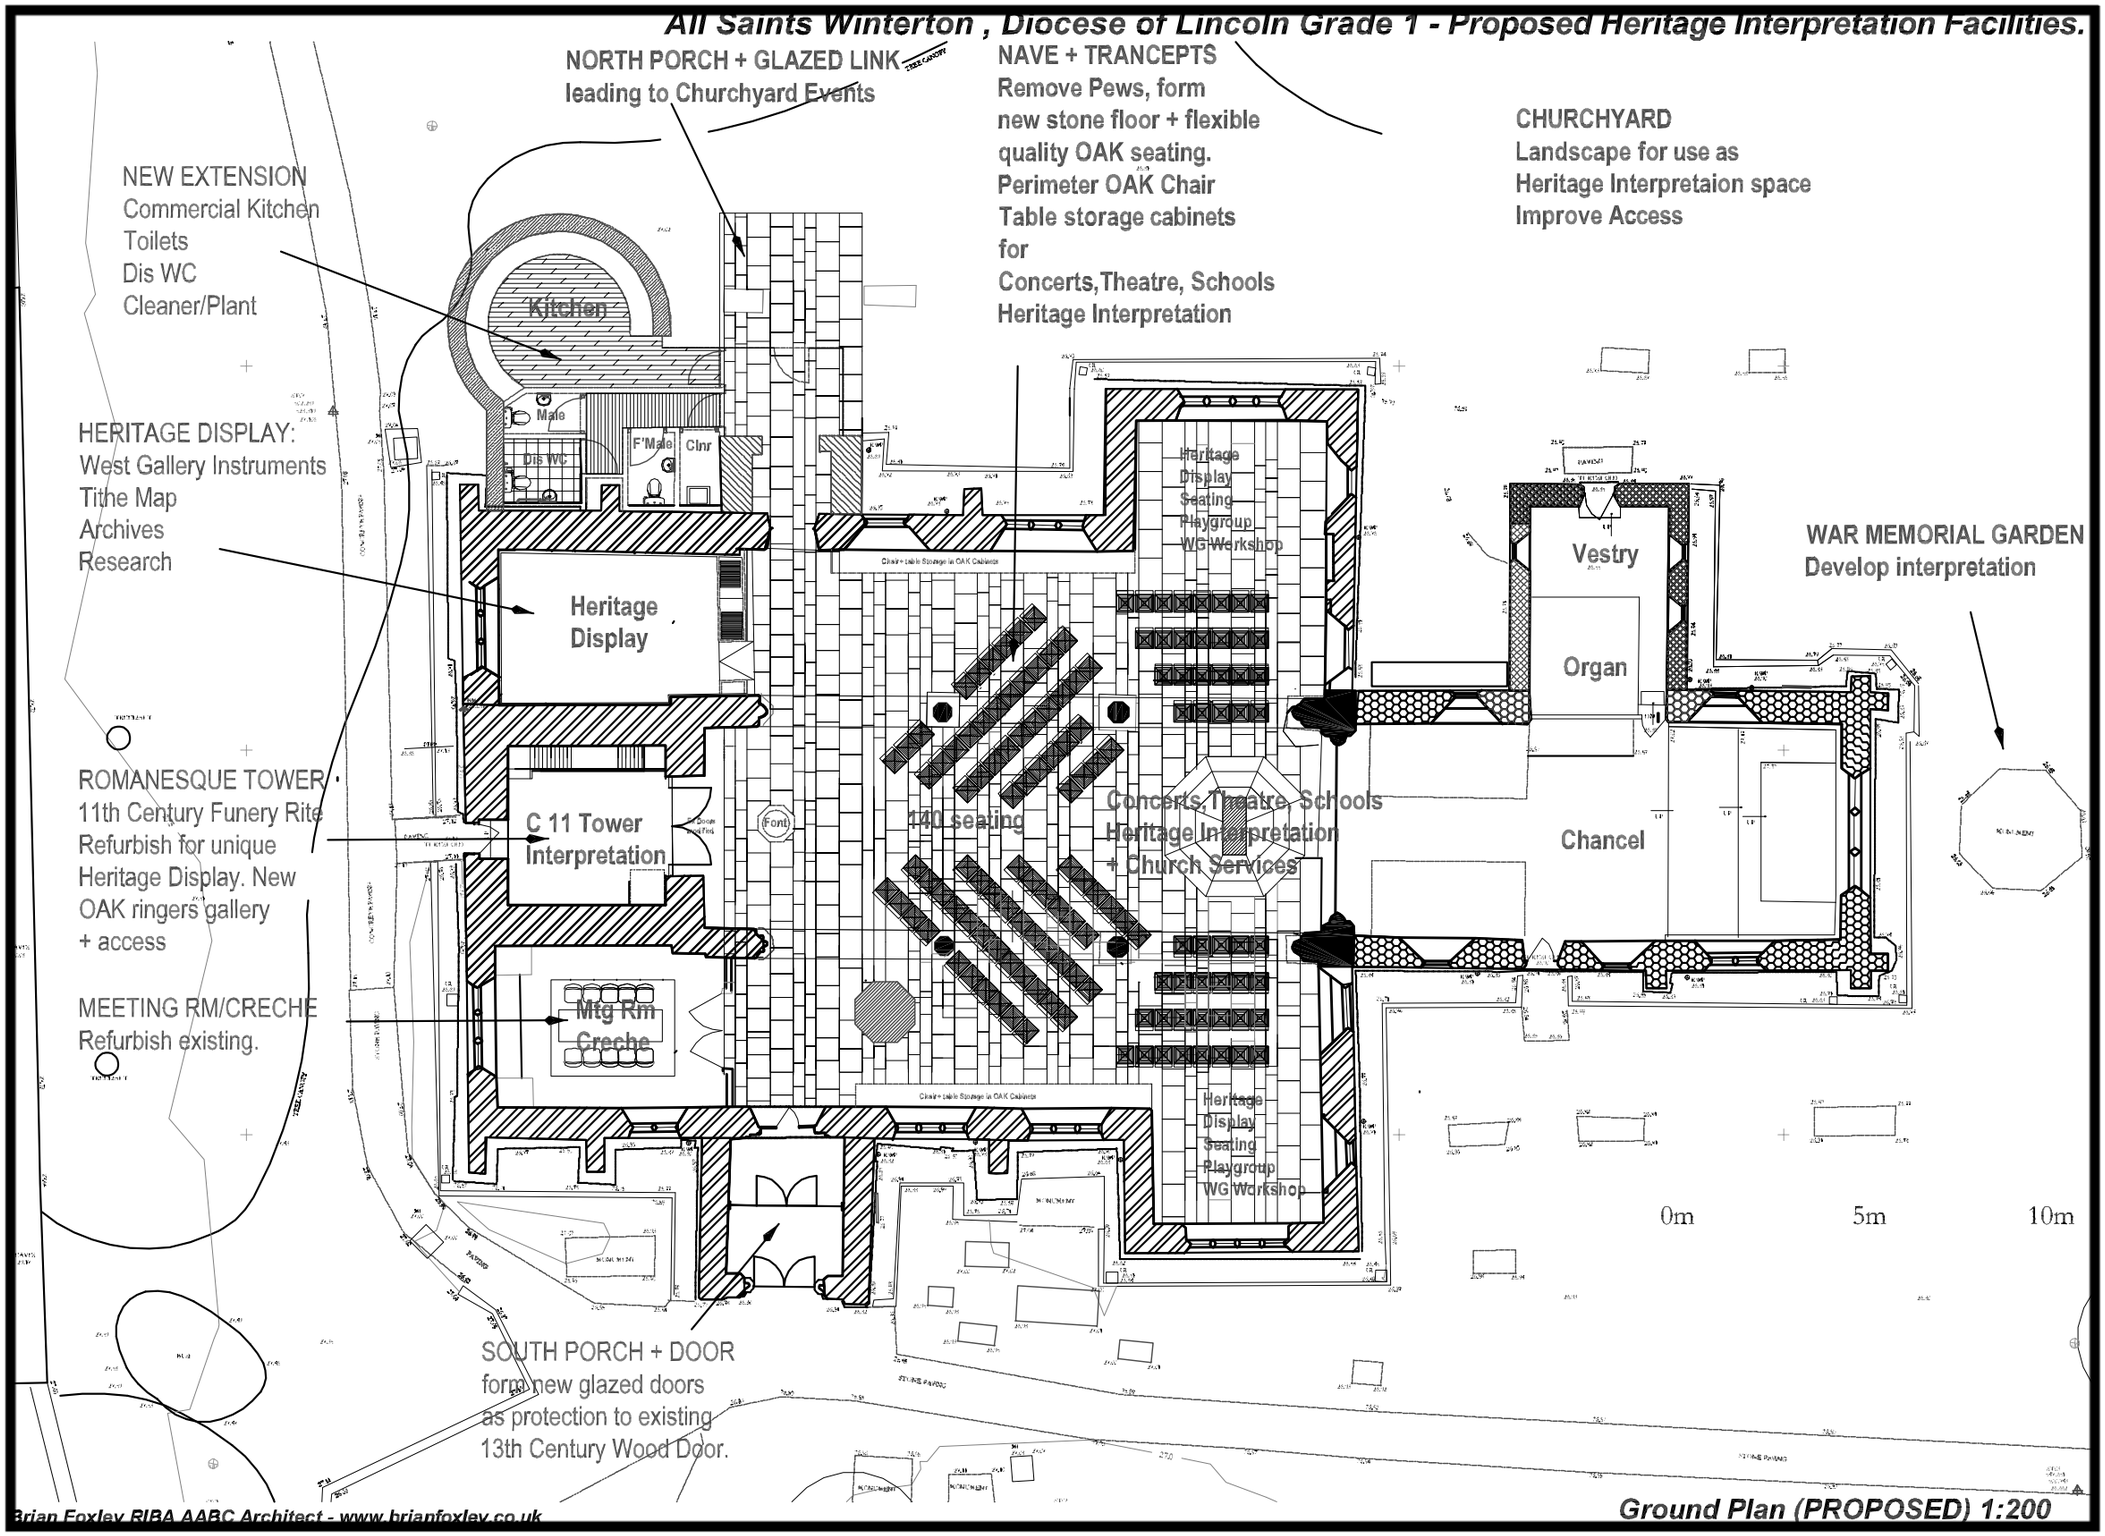
Scale 1:200