All Saints Winterton, Diocese of Lincoln, Grade 1 - FACULTY No 3 Re-Ordering + Kitchen Extension

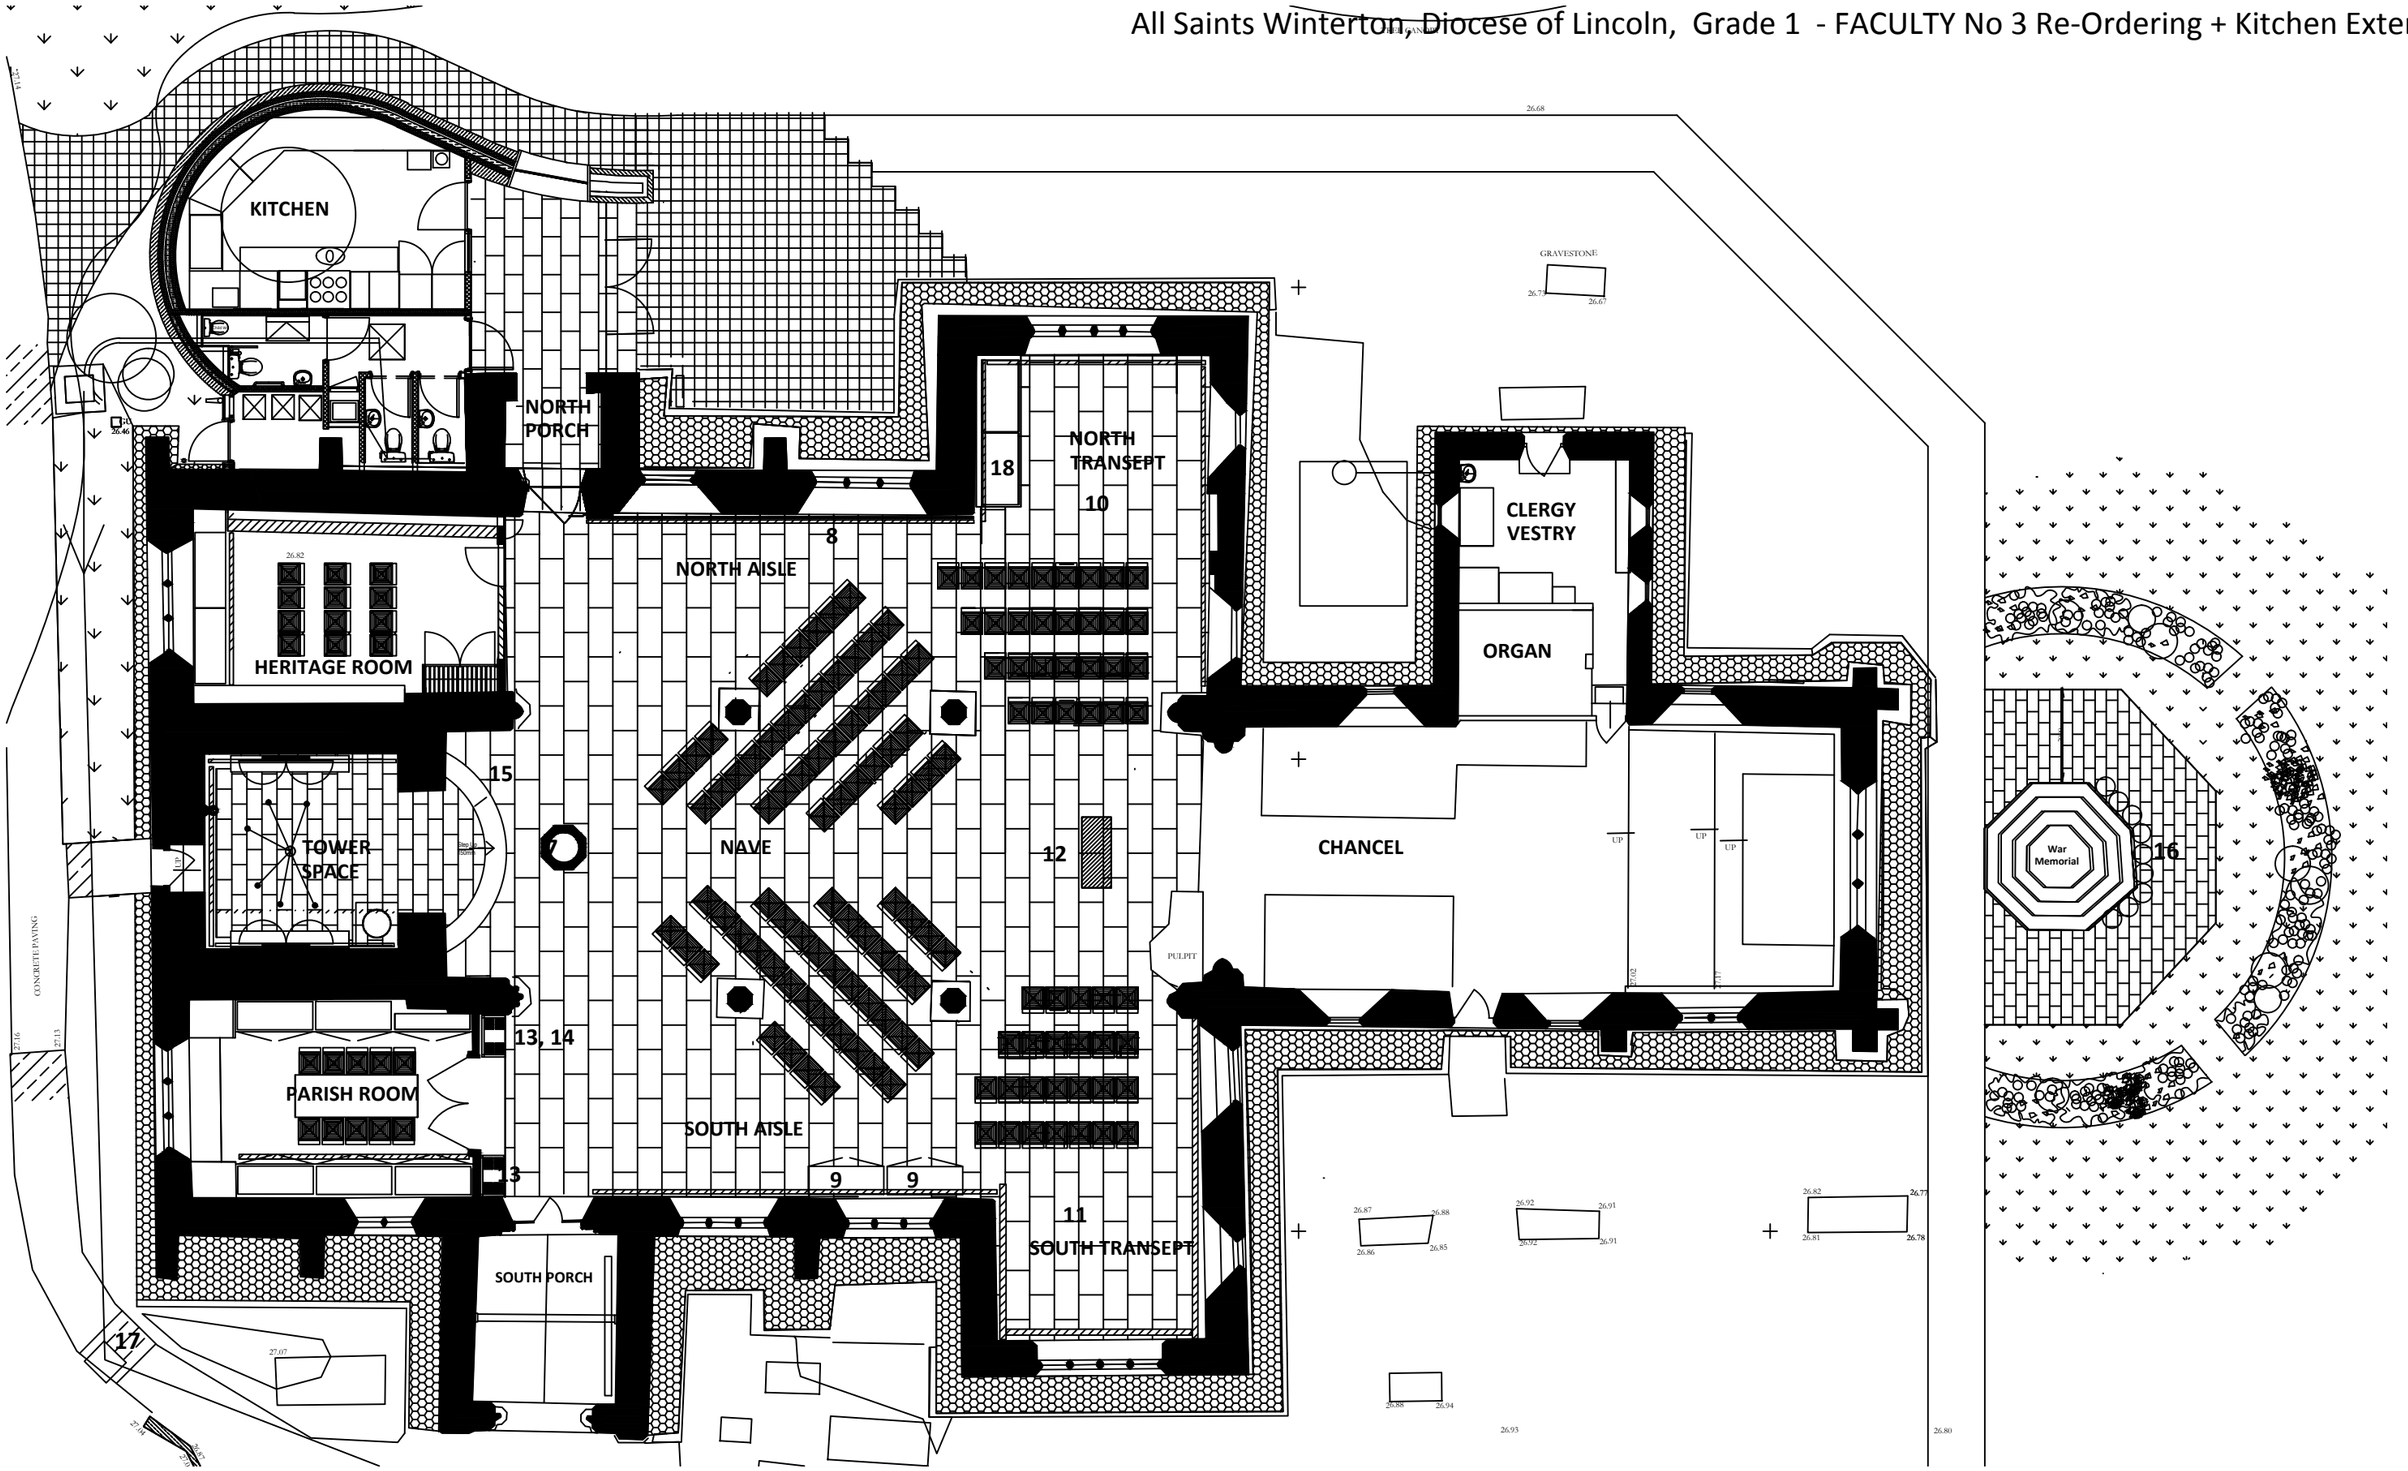

SOUTH PORCH
1. Conserve and draught proof historic door.
2. Masonry repair.

NAVE + AISLES + TRANSEPTS
1. Remove Pews and Pew Platforms
2. Replace with Oak Chair/Bench seating with seagrass seat panels.
3. Form new breathable Lincolnshire Limestone paved floor level with N+S thresholds + Chancel. See Detail Sheet 1: 35 Lincolnshire Limestone as Ancaster or Lincoln Red Bed on 15 lime mortar bedding on 65 Lime sand screed containing underfloor heating pipework on clips to 150 thk NHL 5 Limecrete floor slab on Geotextile membrane on 200 Recycled Glass Foam RFG insulating sub-base on Geotextile Membrane wrapped with top layer. 25mm evaporation margin filled with 20 - 10mm clean stone between floor and historic masonry. Perimeter heating duct of TrenchDuct Type 5R with alumiium grill.
4. Incorporate ex Ledger Stones in N Transept.
5. Underfloor heating with perimeter floor duct heating.
6. Replaster walling in lime plaster and decorate in breathable paint. Work to be undertaken by a conservation Builder aware that fragments of wall paintings may exist. Archaeologist to be notified. In the event of discovery of fragments a decision is to be made by the Conservator, Architect,DAC and PCC as to proposals.
7. Remove C19 font + base and reinstate medieval font on ashlar block plinth. Bury redundant font below
8. TIMELINE to North Aisle wall 6.2 x 0.4m. See proposals by Querceus
9. Oak cabinet housing 2x16 folding Oak chairs on 2 no trolleys. 1.15 h x 0.65d See Treske proposals.
10. Reflective Area with Bier.
11. Childrens area + story telling + electric organ.
12. Oak Table Altar reusing ex top.
13. Hymn Books + service sheets.
14. Quality Oak cabinet housing heating manifold. See Treske proposals.
15. Form feature stone step 150mm in contrasting WHITE stone with BRONZE hazard studs.
16. Reslate South aisle and South transept roof. See Faculty Appn No 2
17. Conservation to South Transept masonry and stained glass. See Faculty Appn No 2
18. 1no quality Oak cabinet housing 8no 8 seater round GOPAK tables on 2no trolleys. See Treske Furniture.

Brian Foxley Architect www.brianfoxley.co.uk 12.02.14

DWG 3.1: Nave/Aisles/Transept Plan PROPOSED